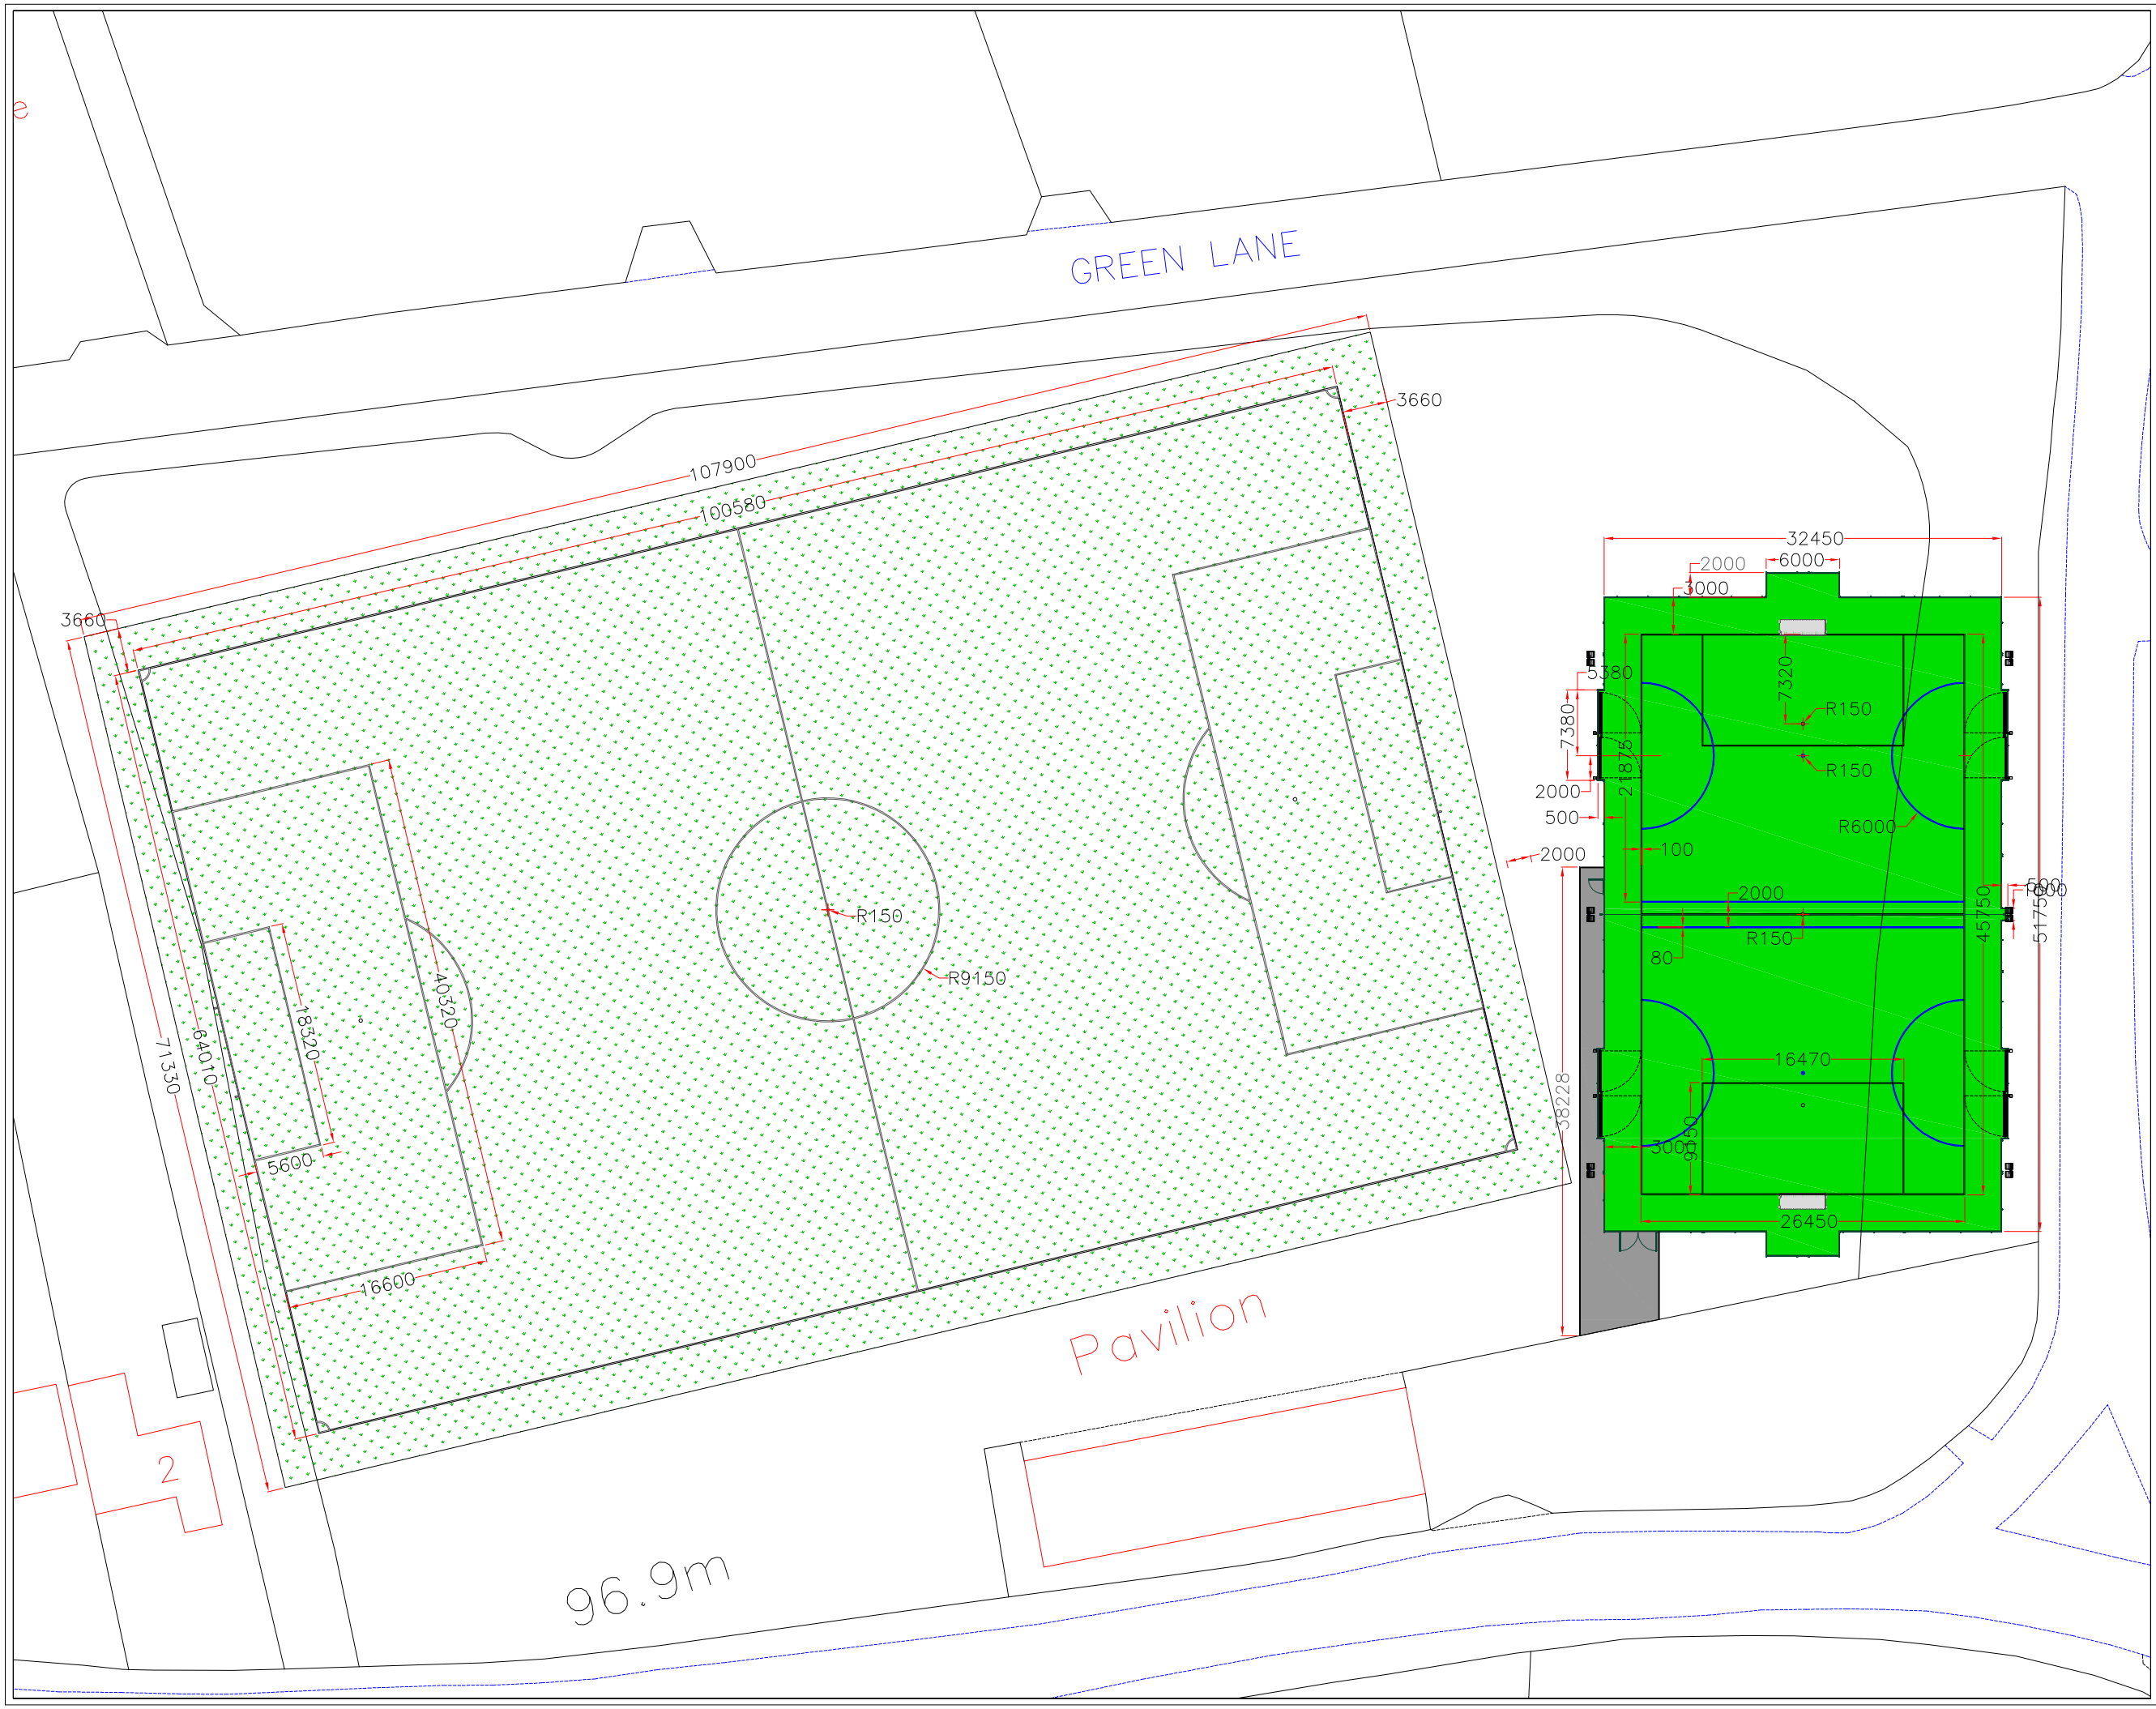

CONSULTANTS
Surfacing Standards LTD
1a Perth House, Corby,
Northants, NN17 5JG
01536 400 012

OTHER

NOTES
1 • DO NOT SCALE FROM DRAWING, ALL DIMENSIONS TO BE CHECKED ON SITE PRIOR TO COMMENCEMENT OF WORKS.
2 • THIS DRAWING IS COPYRIGHT TO SURFACING STANDARDS LTD
3 • ALL PERSONNEL SHOULD BE AWARE OF THE HEALTH AND SAFETY PLAN WHICH IS PRESENT ON THE SITE MANAGERS OFFICE

Natural Turf Pitch

3G Artificial Turf Surface

Macadam Pathway

Floodlighting Column

REV	DESCRIPTION	BY	CHK	DATE
00	FIRST ISSUE	WB	TB	03.01.12

Surfacing Standards Limited
SPORTS PITCH CONSULTANTS

KEY PLAN

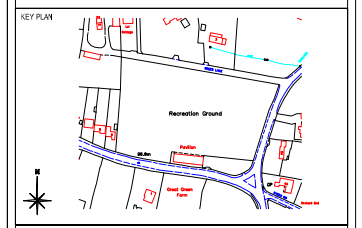

AUTHOR
Wesley Bugg

TITLE
EB Lions FC
Proposed Plan Option One

PROJECT	SCALE	SIZE
SSL1371	1:500	A3

DRAWING No	REVISION
003	00